


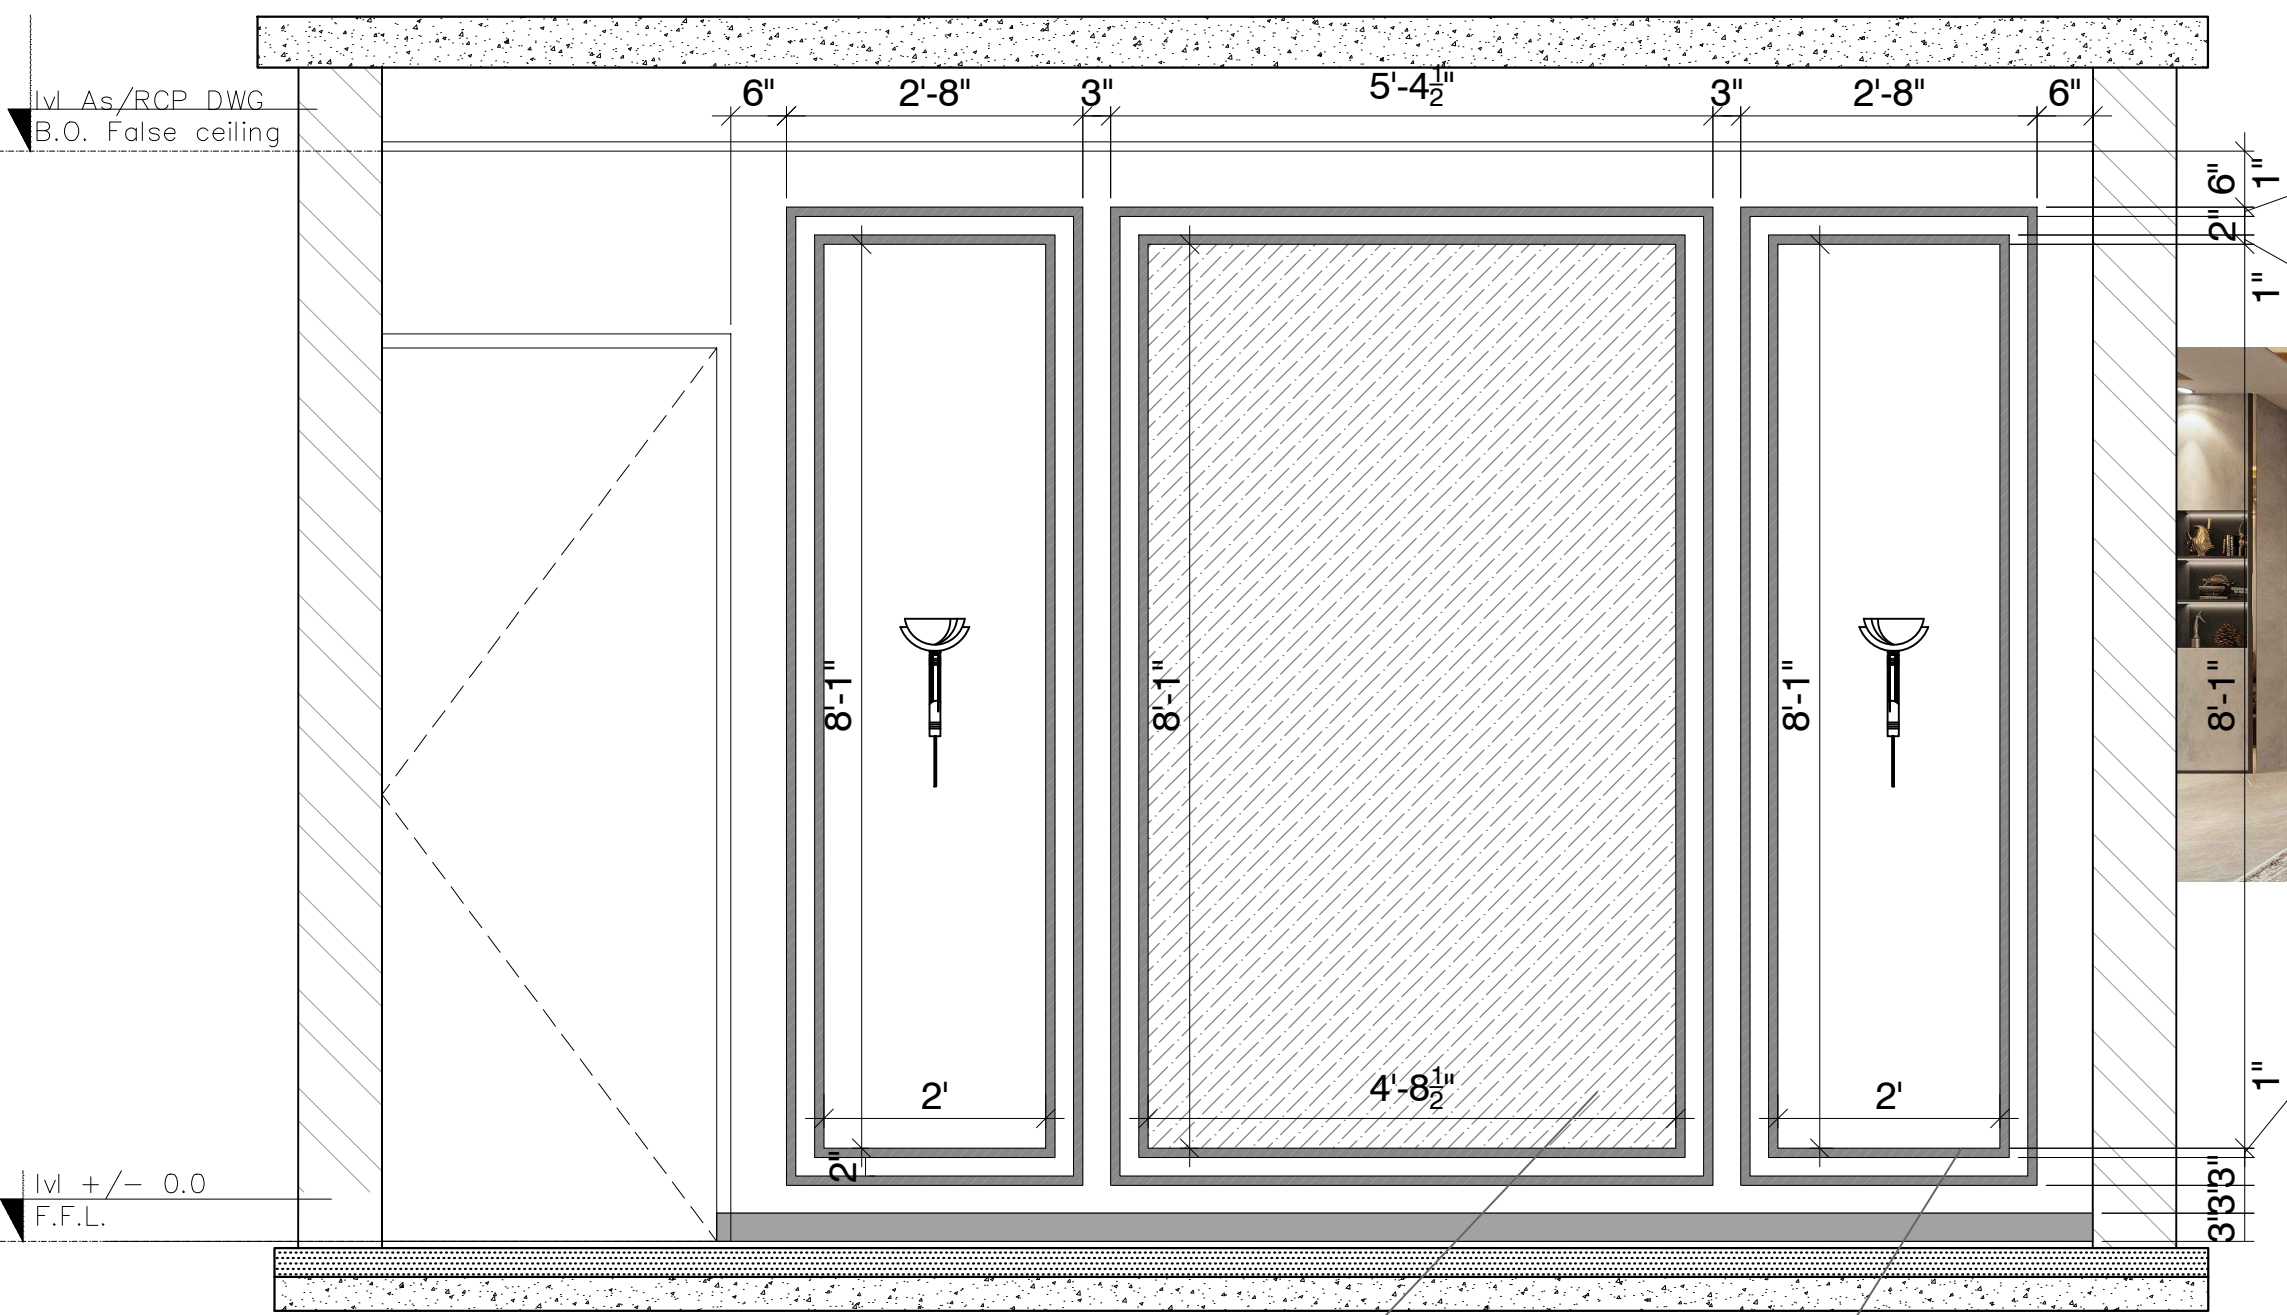

ELEVATION D

