


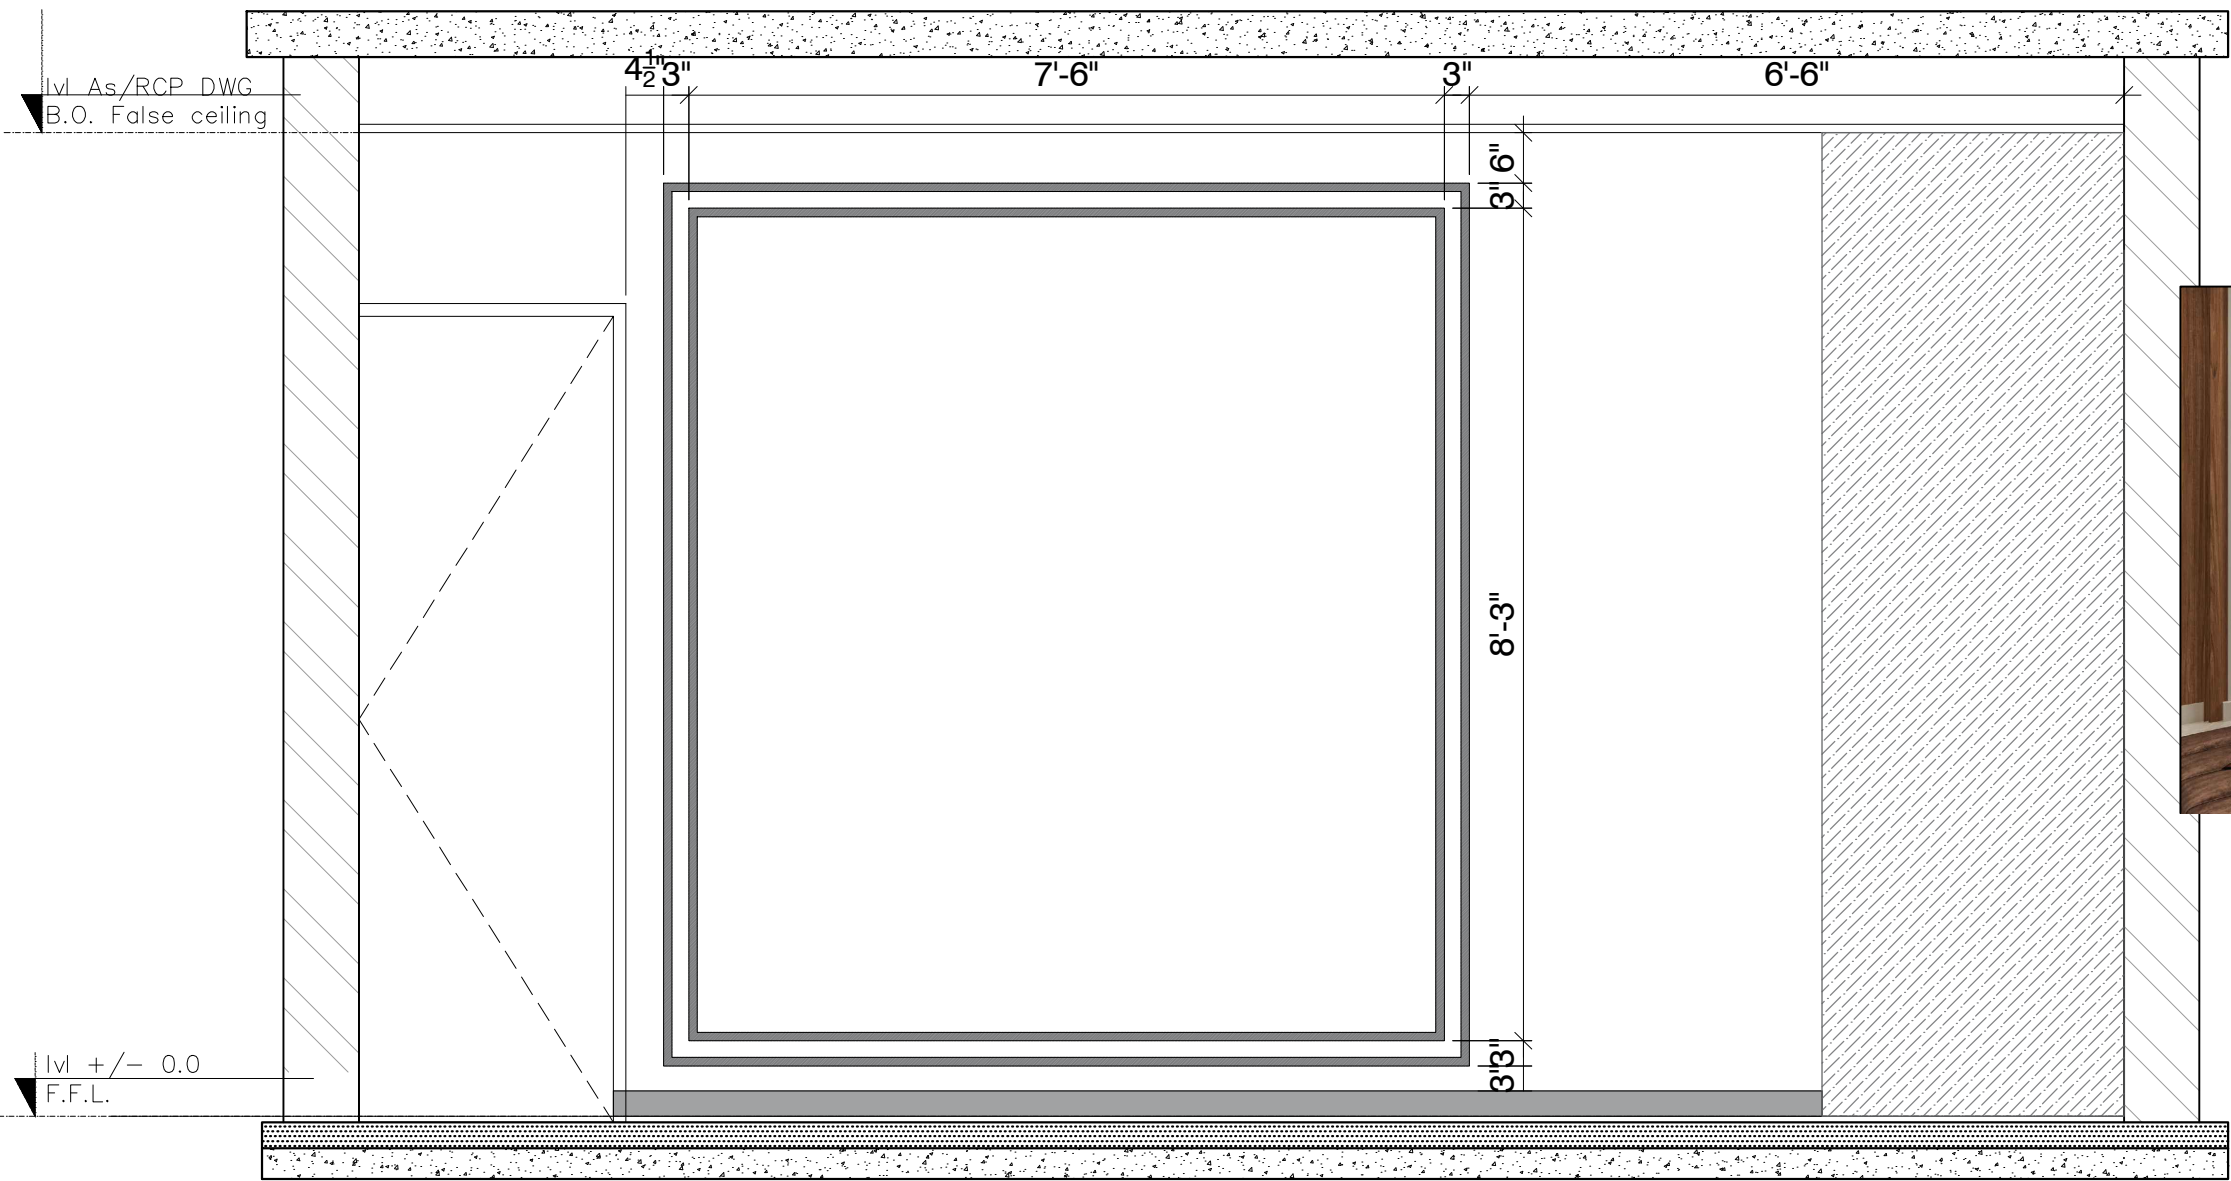

ELEVATION A

