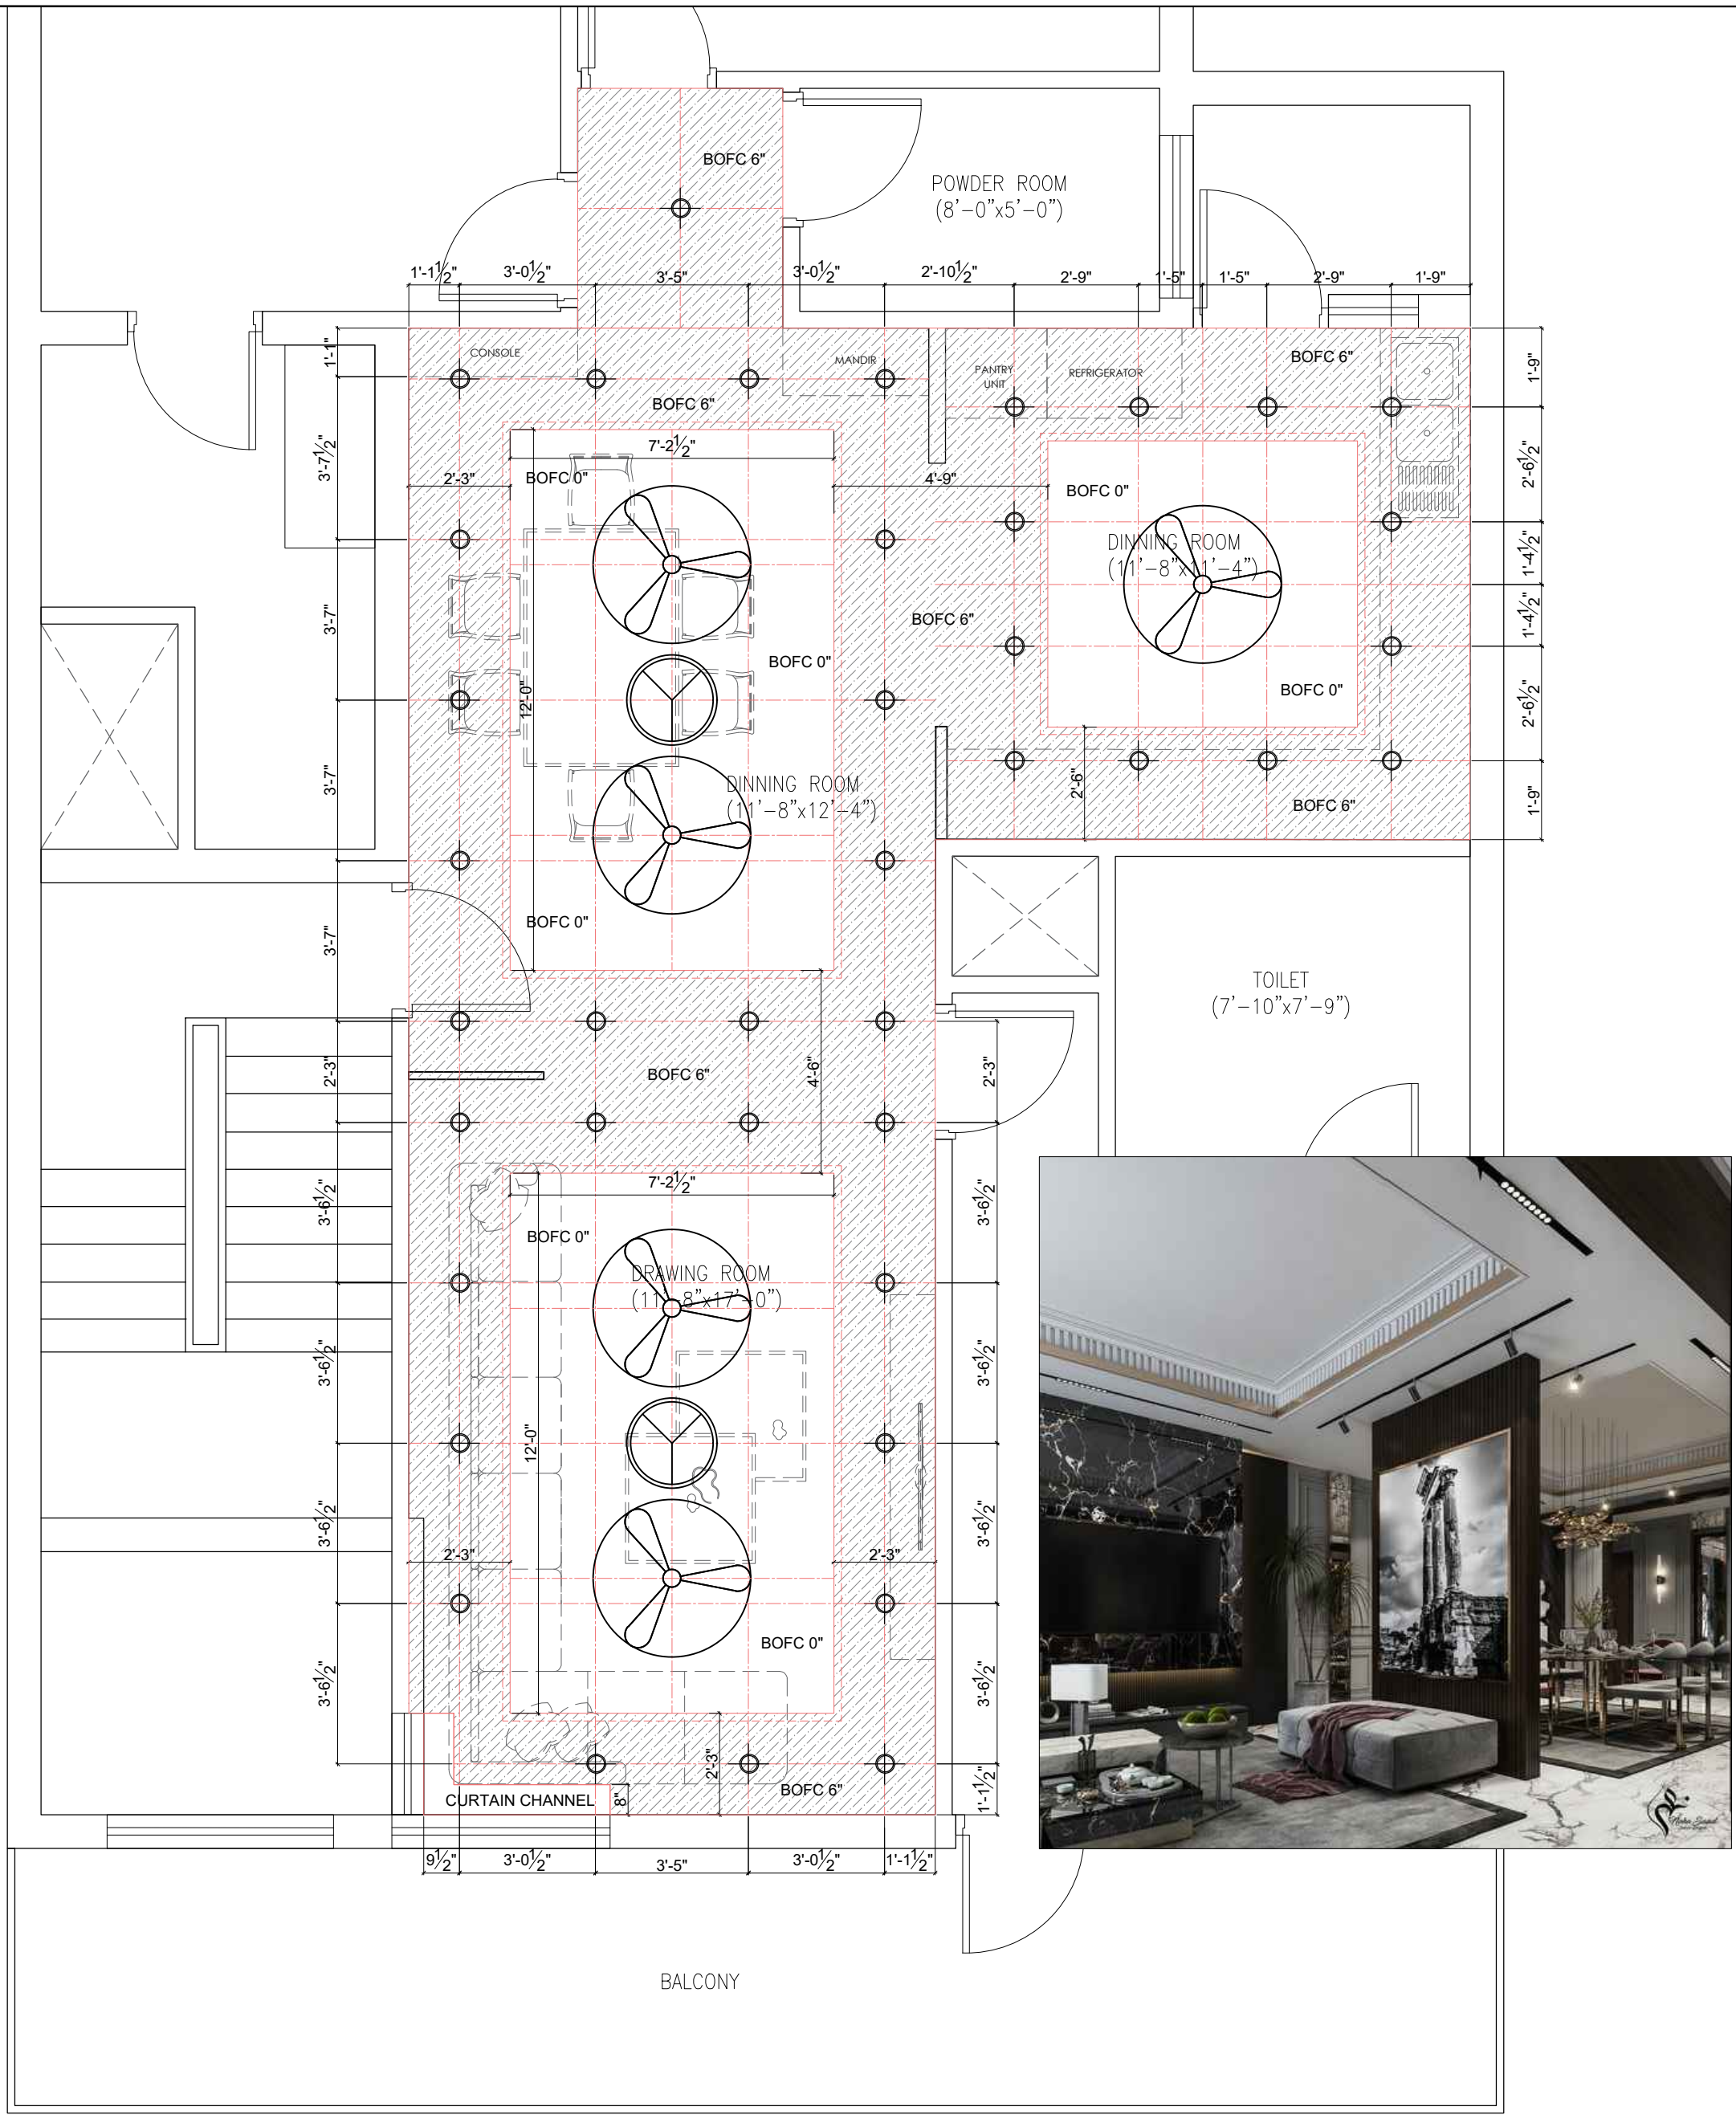


SPECIFICATION:		PROJECT LOCATION: GURGAON	DATE : 10-07-2023	PLACE : DELHI	REV. NO DATE REV. BY DESCRIPTION
		BUILDING TYPE: RESIDENTIAL	DRAWING TITLE: DRAWING DINNING FALSE CEILING	SIGN:	
		PROJECT TYPE: INTERIOR DESIGNING	ORIGINATED BY: BHUPESH AGGARWAL	SIGN:	
		CLIENT NAME:	CHECKED BY:	SIGN:	

THIS DRAWING IS THE COPYRIGHT OF THE ARCHITECT AND MAYBE USED OR REPRODUCED ONLY WITH HIS/HER PRIOR PERMISSION